ADOPTION & DEDICATION

THIS IS TO CERTIFY that we, the undersigned are the lawful owners of the lands described in the caption hereof, and that we have caused the same to be surveyed and subdivided, and this plat, made in accordance with said survey, is hereby adopted as the true and correct plat of said lands, and all streets, roads and other public places shown upon said plat are hereby, irrevocably and without reservation, dedicated to the county of Suwannee, State of Florida, and its successors.

IN WITNESS WHEREOF we have hereunto set our hands and seals this day of one thousand nine hundred fifty-nine.

Signed in our presence:

_____ (Seal)
_____ (Seal)
_____ (Seal)
_____ (Seal)

STATE OF FLORIDA
COUNTY OF SUWANNEE

I HEREBY CERTIFY that on this day before me, an officer duly qualified to take acknowledgments, personally appeared W.G. Mullins and his wife Mary Ruth Mullins, and W.G. Mullins, Jr. and his wife Faye Mullins, to me known to be the persons described in and who executed the foregoing instrument and severally acknowledged before me that they executed the same.

WITNESS my signature and official seal at Live Oak, in the county and state last aforesaid this day of A.D. 1959.

_____ Notary Public.

My commission expires: _____

I HEREBY CERTIFY that this plat has been examined by me and that it complies with the requirements of the Zoning Ordinance of the City of Live Oak, Suwannee County, Florida, this day of A.D. 1959.

_____ Building Inspector

WE HEREBY CERTIFY that this plat has been examined and approved by the City Council of Live Oak, Suwannee County, Florida, this day of A.D. 1959.

_____ Pres. City Council
_____ Mayor
Attest: _____ Clerk.

I HEREBY CERTIFY that this plat has been examined and approved by the Board of County Commissioners of Suwannee County, Florida, this day of A.D. 1959.

_____ Chairman
Attest _____ Clerk

I HEREBY CERTIFY that this plat has been examined by me and that it complies in form with all the requirements of Chapter 177 of Florida Statutes, 1959, and that it has been filed for record and recorded in Plat Book at Page of the Public Records of Suwannee County Florida, this day of A.D. 1959.

Clerk Circuit Court

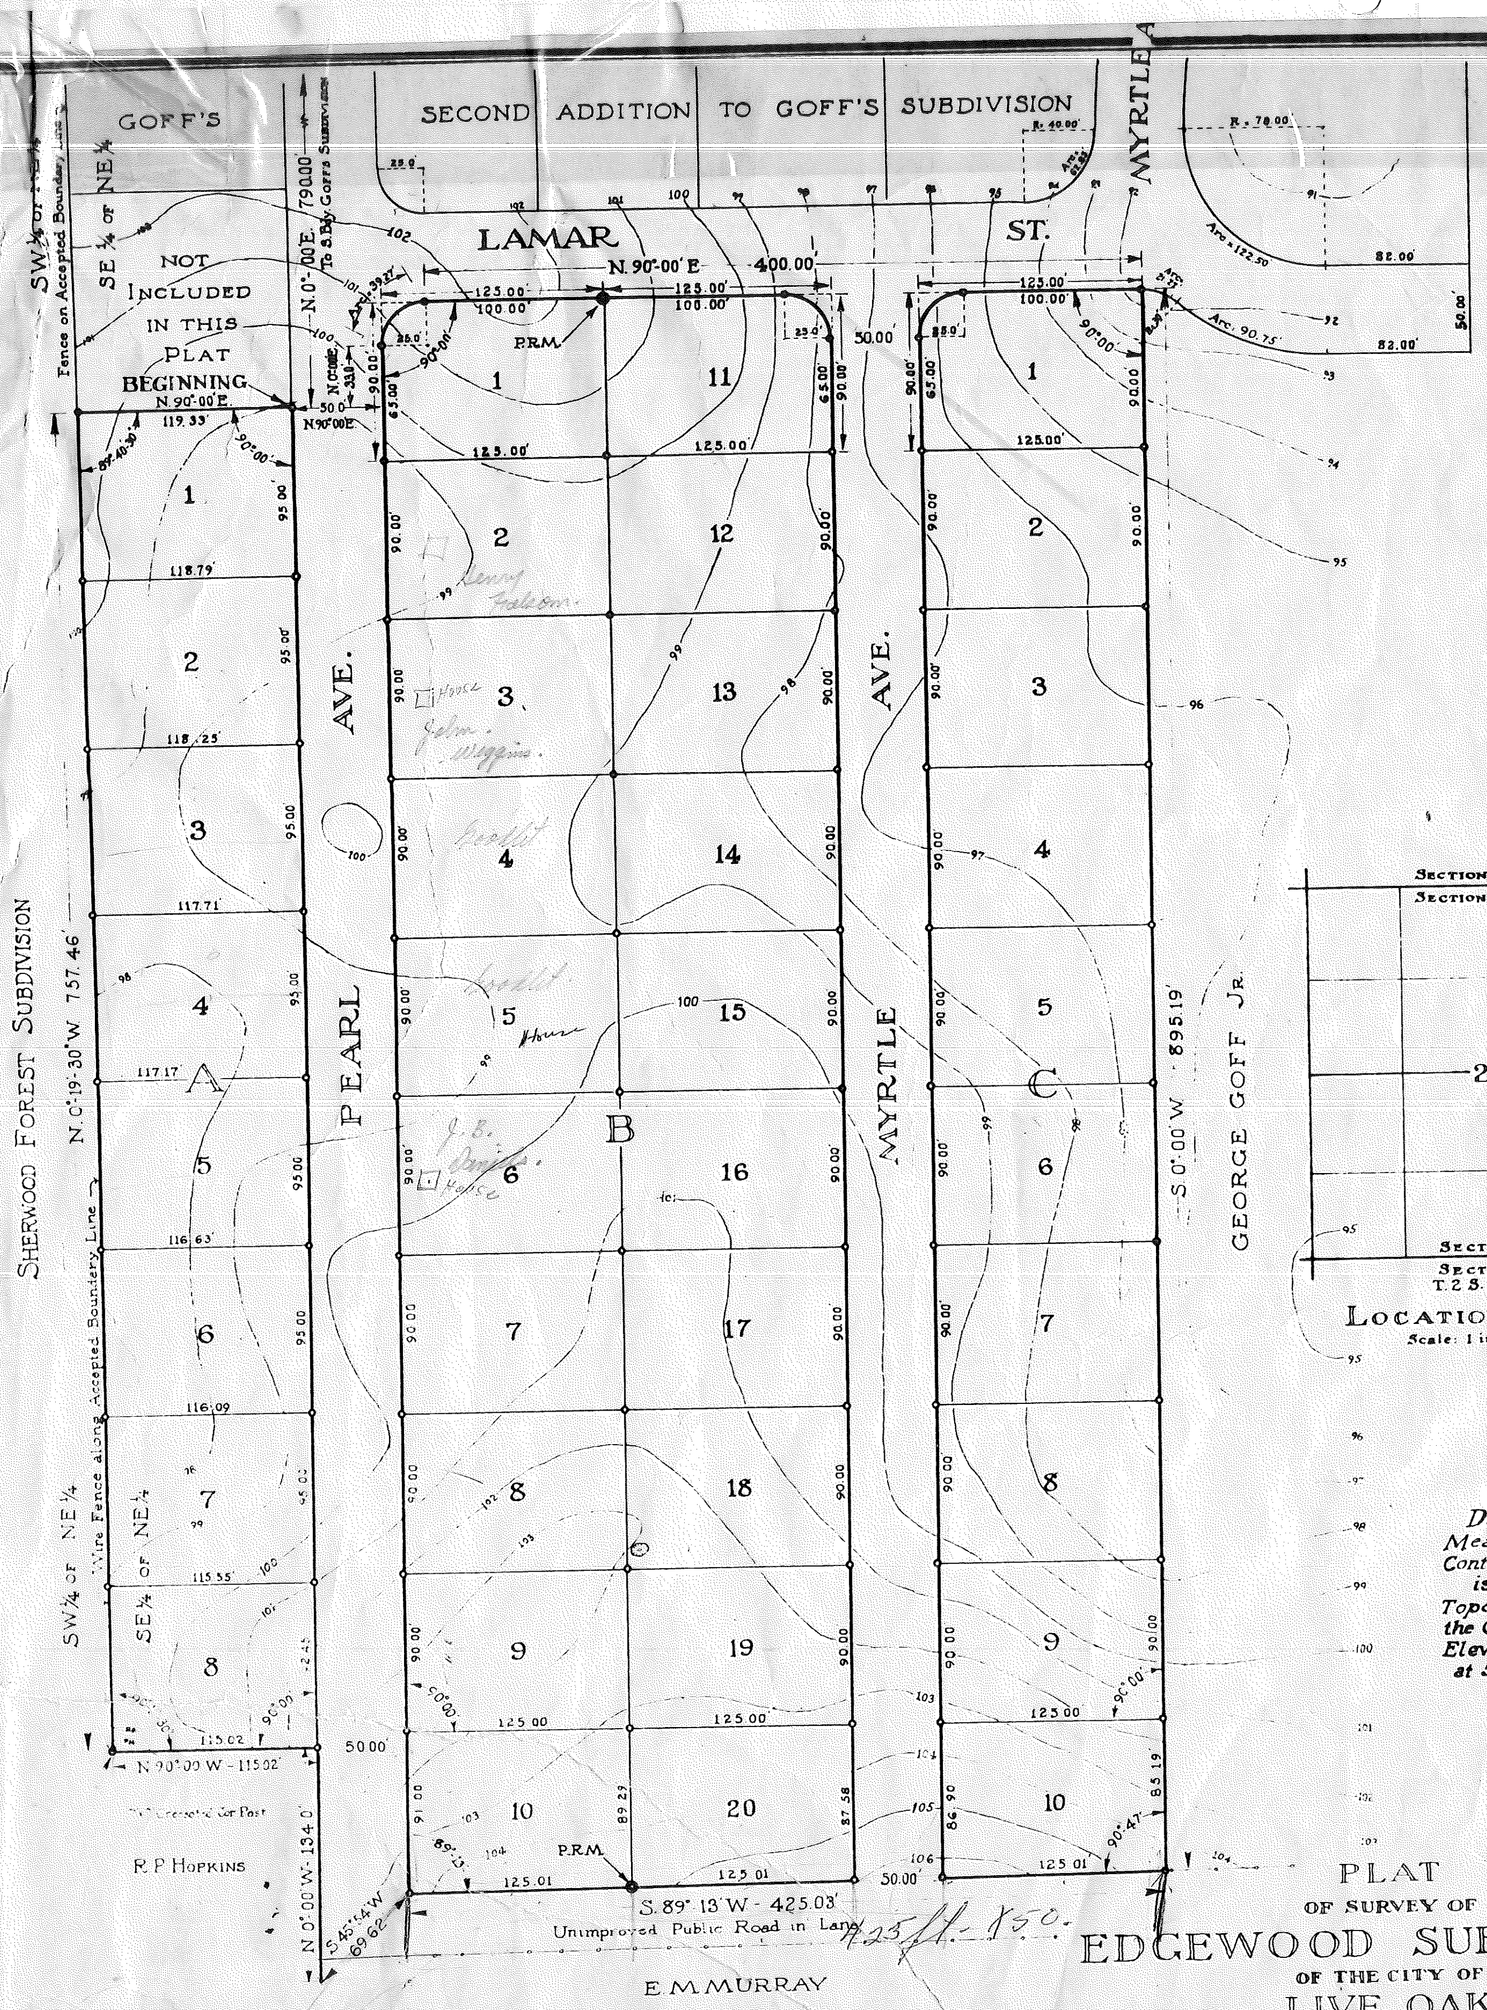

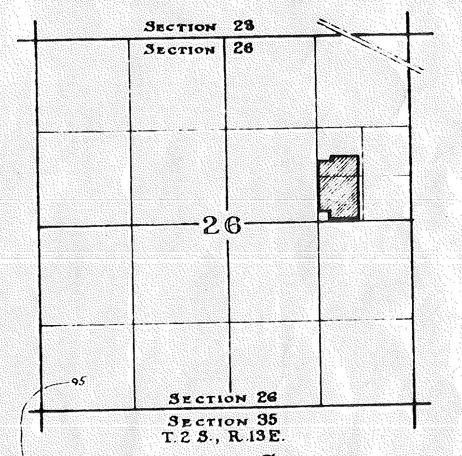

LOCATION SKETCH
Scale: 1 inch = 1500 feet.

Datum is Mean Sea Level. Contour Interval is one foot. Topography by the Grid Method. Elevations to 1/10 ft. at 50 ft. intervals.

PLAT
OF SURVEY OF
EDGEWOOD SUBDIVISION
OF THE CITY OF
LIVE OAK

Live Oak, Florida
October 10, 1959

I hereby certify that the above plat is a correct representation of the lands surveyed and described in the title hereof, and that permanent reference monuments have been placed in accordance with the requirements of Chapter 177 of Florida Statutes, 1959, and furthermore that bounds, consisting of iron-pipe stakes, or concrete monuments have been set at each corner of every lot.

H.J. Drew Surveyor
Fla. Reg. No. 808.

Comprising the lands located in the westerly six hundred feet, lying south of Goff's Second Addition to Goff's Subdivision, and except lot described in Deed Book 105 at Page 29 in the southwest corner thereof of SE¼ of NE¼ of Section 26, Township 2 South, Range 13 East, described by courses, distances and bounds as follows: Commence at the Permanent Reference Monument at the southwest corner of Goff's Subdivision, located on the west boundary of the NE¼ of NE¼ of the aforesaid section, 997.0 feet south of the north boundary thereof, and thence run N90-00E, 160.00 feet to the westerly street line of Pearl Avenue, thence run S.0°00'W., along said street line, 790.00 feet to the south boundary of Goff's Second Addition to Goff's Addition and the point of Beginning. Thence run N.90°00' East 50.00 feet to the easterly street line of Pearl Avenue, thence run N 0°00'E., along said street line, 33.00 feet; thence run along the arc of a curve to right of 25 feet radius and central angle of 90°, 39.27 feet to a point on the south boundary of Lamar Street 25 feet east of Pearl Avenue, thence run N.90°00'E., along the south boundary of Lamar Street, 400.00 feet, thence run S.0°00'W. 895.19 feet to the northerly boundary of a public lane, thence run S.89°13'W along said boundary 425.03 feet, thence run S.45°54'W. 69.62 feet to the westerly street line of Pearl Avenue, thence run N.0°00'E., along said line, 134.00 feet; thence run N.90°00'W. 115.02 feet to the wire fence along the east boundary of Sherwood Forest Subdivision; thence run N.0°19'30"W. along said boundary, 757.46 feet, thence run N.90°00'E. 119.33 feet to the point of beginning. Containing 11.81 Acres.

SUWANNEE COUNTY
FLORIDA

SCALE 1 INCH = 60 FEET

PAGE 106A