PLAT BOOK 1 PAGE 31

SUWANNEE PLANTATION

Not as Part

SITUATED IN

SECTIONS 35 AND 36, TOWNSHIP 1 NORTH, RANGE 12 EAST AND IN SECTIONS 1 AND 2, TOWNSHIP 1 SOUTH, RANGE 12 EAST, SUWANNEE COUNTY, FLORIDA, BEING MORE PARTICULARLY DESCRIBED AS FOLLOWS: FOR POINT OF BEGINNING COMMENCE AT THE NORTHWEST CORNER OF THE NORTHEAST 1/4 OF SAID SECTION 2, THENCE RUN NORTH 03°26'59" WEST, A DISTANCE OF 369.21 FEET TO THE SOUTHERLY BANK OF THE SUWANNEE RIVER; THENCE RUN NORTHEASTERLY, NORTHERLY, SOUTHEASTERLY AND SOUTHERLY ALONG SAID BANK, THE FOLLOWING COURSES AND DISTANCES: NORTH 56°21'30" EAST, 32.66 FEET; NORTH 89°47'42" EAST, 152.97 FEET; NORTH 75°40'53" EAST, 142.21 FEET; NORTH 78°50'21" EAST, 208.41 FEET; NORTH 51°39'30" EAST, 106.63 FEET; NORTH 80°04'20" EAST, 104.54 FEET; SOUTH 81°51'30" EAST, 196.11 FEET; NORTH 04°39'56" EAST, 116.97 FEET; NORTH 15°38'19" WEST, 230.80 FEET; NORTH 20°29'35" WEST, 309.69 FEET; NORTH 19°46'42" WEST, 190.78 FEET; NORTH 04°27'28" EAST, 191.75 FEET; NORTH 06°23'38" EAST, 141.69 FEET; NORTH 68°21'31" EAST, 61.98 FEET; NORTH 77°06'27" EAST, 229.55 FEET; SOUTH 40°46'58" EAST, 202.44 FEET; SOUTH 89°07'17" EAST, 203.29 FEET; SOUTH 89°59'49" EAST, 169.17 FEET; SOUTH 28°05'36" EAST, 196.03 FEET; SOUTH 89°03'41" EAST, 272.41 FEET; SOUTH 36°19'23" EAST, 368.29 FEET; SOUTH 33°55'11" EAST, 182.27 FEET; SOUTH 33°29'27" EAST, 141.87 FEET; SOUTH 21°35'51" EAST, 256.80 FEET; SOUTH 13°12'10" EAST, 189.66 FEET; SOUTH 10°36'34" EAST, 216.21 FEET; SOUTH 01°33'16" EAST, 215.78 FEET; SOUTH 07°15'55" WEST, 166.88 FEET; SOUTH 07°09'52" EAST, 162.80 FEET; SOUTH 08°48'09" EAST, 226.42 FEET; SOUTH 08°59'58" EAST, 112.84 FEET; SOUTH 07°09'52" EAST, 162.80 FEET; SOUTH 08°03'21" WEST, 86.32 FEET; SOUTH 23°50'10" EAST, 135.51 FEET; SOUTH 03°53'29" WEST, 126.93 FEET; SOUTH 08°03'21" WEST, 86.32 FEET; SOUTH 00°00'08" WEST, 53.42 FEET TO THE TERMINUS OF SAID COURSES; THENCE RUN SOUTH 89°34'42" WEST, A DISTANCE OF 175.00 FEET; THENCE RUN SOUTH 00°25'09" EAST, A DISTANCE OF 189.01 FEET TO THE NORTH RIGHT OF WAY LINE OF A 50.00 FOOT COUNTY ROAD, SAID NORTH RIGHT OF WAY LINE LYING 25.00 FEET NORTH OF AND PARALLEL TO THE NORTH BOUNDARY LINE OF CYPRESS POINT, UNIT No 1, AS RECORDED IN PLAT BOOK 1, PAGE 127 OF THE PUBLIC RECORDS OF SAID COUNTY; THENCE RUN SOUTH 89 DEG. 34 MIN. 42 SEC. WEST ALONG SAID NORTH RIGHT OF WAY LINE, A DISTANCE OF 488.39 FEET; THENCE RUN NORTH 21 DEG. 52 MIN. 23 SEC. WEST, A DISTANCE OF 5.42 FEET TO THE NORTH RIGHT OF WAY LINE OF A 60.0 FOOT COUNTY ROAD RIGHT OF WAY AS DESCRIBED IN OFFICIAL RECORDS BOOK 15, PAGE 654 OF THE PUBLIC RECORDS OF SAID COUNTY; THENCE RUN SOUTH 89°34'42" WEST ALONG SAID NORTH RIGHT OF WAY LINE, A DISTANCE OF 180.99 FEET; THENCE RUN SOUTH 89°34'42" WEST ALONG SAID NORTH RIGHT OF WAY LINE, A DISTANCE OF 661.31 FEET; THENCE RUN NORTH 01°24'36" EAST, A DISTANCE OF 133.35 FEET; THENCE RUN NORTH 60°57'52" WEST, A DISTANCE OF 850.23 FEET; THENCE RUN NORTH 00°01'57" WEST, A DISTANCE OF 664.41 FEET; THENCE RUN SOUTH 76°30'13" WEST, A DISTANCE OF 527.02 FEET; THENCE RUN SOUTH 81°33'03" WEST, A DISTANCE OF 687.84 FEET; THENCE RUN SOUTH 00°12'31" EAST AND PARALLEL WITH THE WEST LINE OF THE EAST 1/2 OF SAID SECTION, A DISTANCE OF 662.91 FEET; THENCE RUN SOUTH 88°54'57" WEST, A DISTANCE OF 29.76 FEET TO THE EASTERLY RIGHT-OF-WAY LINE OF COUNTY ROAD No. 249; THENCE RUN NORTH 01°06'00" WEST ALONG SAID RIGHT OF WAY LINE, A DISTANCE OF 56.97 FEET TO THE BEGINNING OF A CURVE WHICH IS CONCAVE TO THE SOUTHEAST; THENCE RUN NORTHWESTERLY ALONG SAID CURVE AND THE PROPOSED EXTENSION OF THE RIGHT OF WAY OF SAID COUNTY ROAD No. 249, A CHORD BEARING OF NORTH 08°14'59" WEST AND DISTANCE OF 111.21 FEET TO THE END OF SAID CURVE; THENCE RUN NORTH 05°08'05" WEST, A DISTANCE OF 208.40 FEET; THENCE RUN NORTH 09°48'30" WEST, A DISTANCE OF 67.85 FEET TO THE SAID WEST LINE OF THE EAST 1/2; THENCE RUN NORTH 00°12'31" WEST ALONG SAID WEST LINE, A DISTANCE OF 400.90 FEET TO THE SAID POINT OF BEGINNING.

No S-F-R 9231-000010-000330
Unsold Lots @ $ 2000.00 Ac
@ $1500 per Ac

4-28-89
Unsold Lots 600.00 P.A.
Sold = 85% of Sale

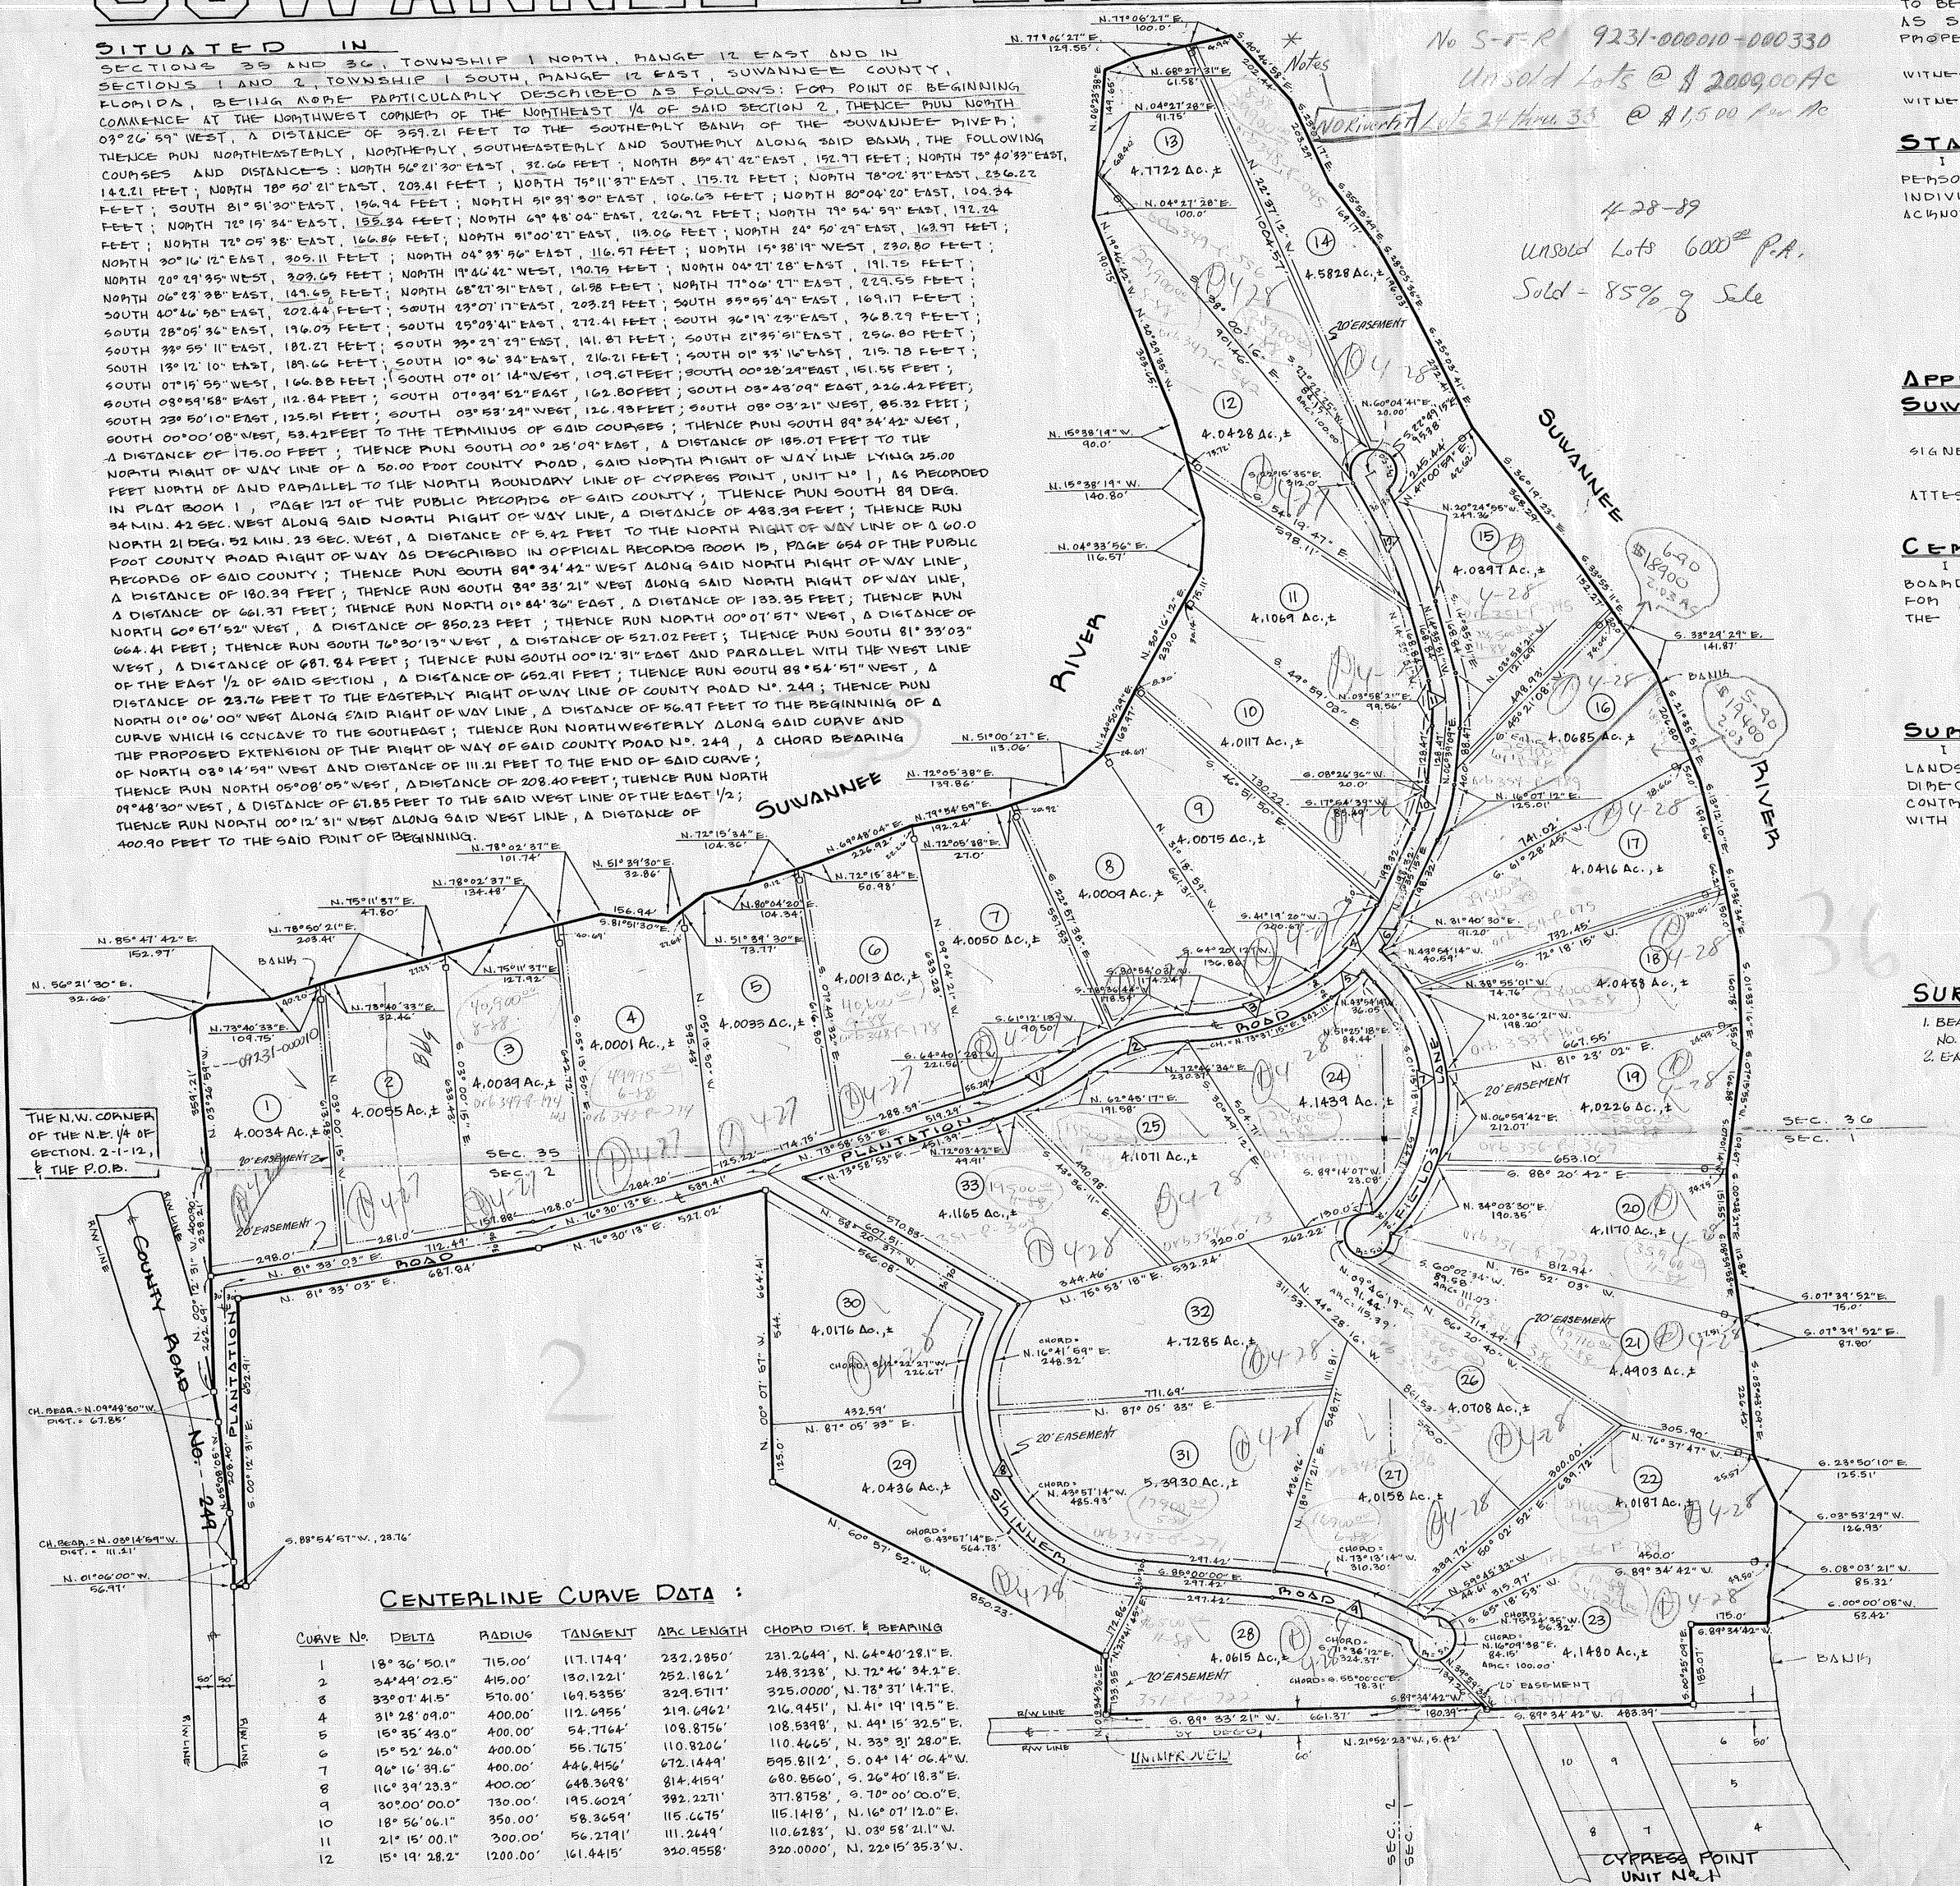
SUWANNEE RIVER
SUWANNEE RIVER
COUNTY ROAD No. 249 CYPRESS POINT
PLANTATION ROAD
20' EASEMENT
THE N.W. CORNER OF THE N.E. 1/4 OF SECTION 2-1-12, & THE P.O.B.
SEC. 35
SEC. 2
SEC. 36
SEC. 1
SEC. 2
SEC. 1
UNPLATTED
CYPRESS POINT UNIT No 1
BANK
B/W LINE
R/W LINE
CH. BEAR. = N. 09°48'30" W. DIST. = 67.85'
CH. BEAR. = N. 05°14'59" W. DIST. = 111.21'
S. 88°54'57" W., 29.76'
N. 01°06'00" W. 56.97'
N. 00°12'31" W. 400.90'
S. 89°34'42" W. 488.39'
S. 89°34'42" W. 661.31'
N. 21°52'23" W. 5.42'
S. 89°34'42" W. 180.99'
S. 00°25'09" E. 189.01'
N. 89°34'42" E. 175.00'
S. 00°00'08" W. 53.42'
S. 08°03'21" W. 86.32'
S. 03°53'29" W. 126.93'
S. 23°50'10" E. 135.51'
S. 07°39'52" E. 87.80'
S. 07°39'52" E. 76.0'
